
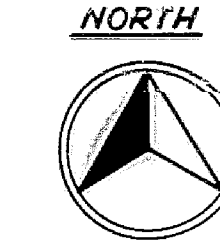


ECB-1009

1009

1009

1009

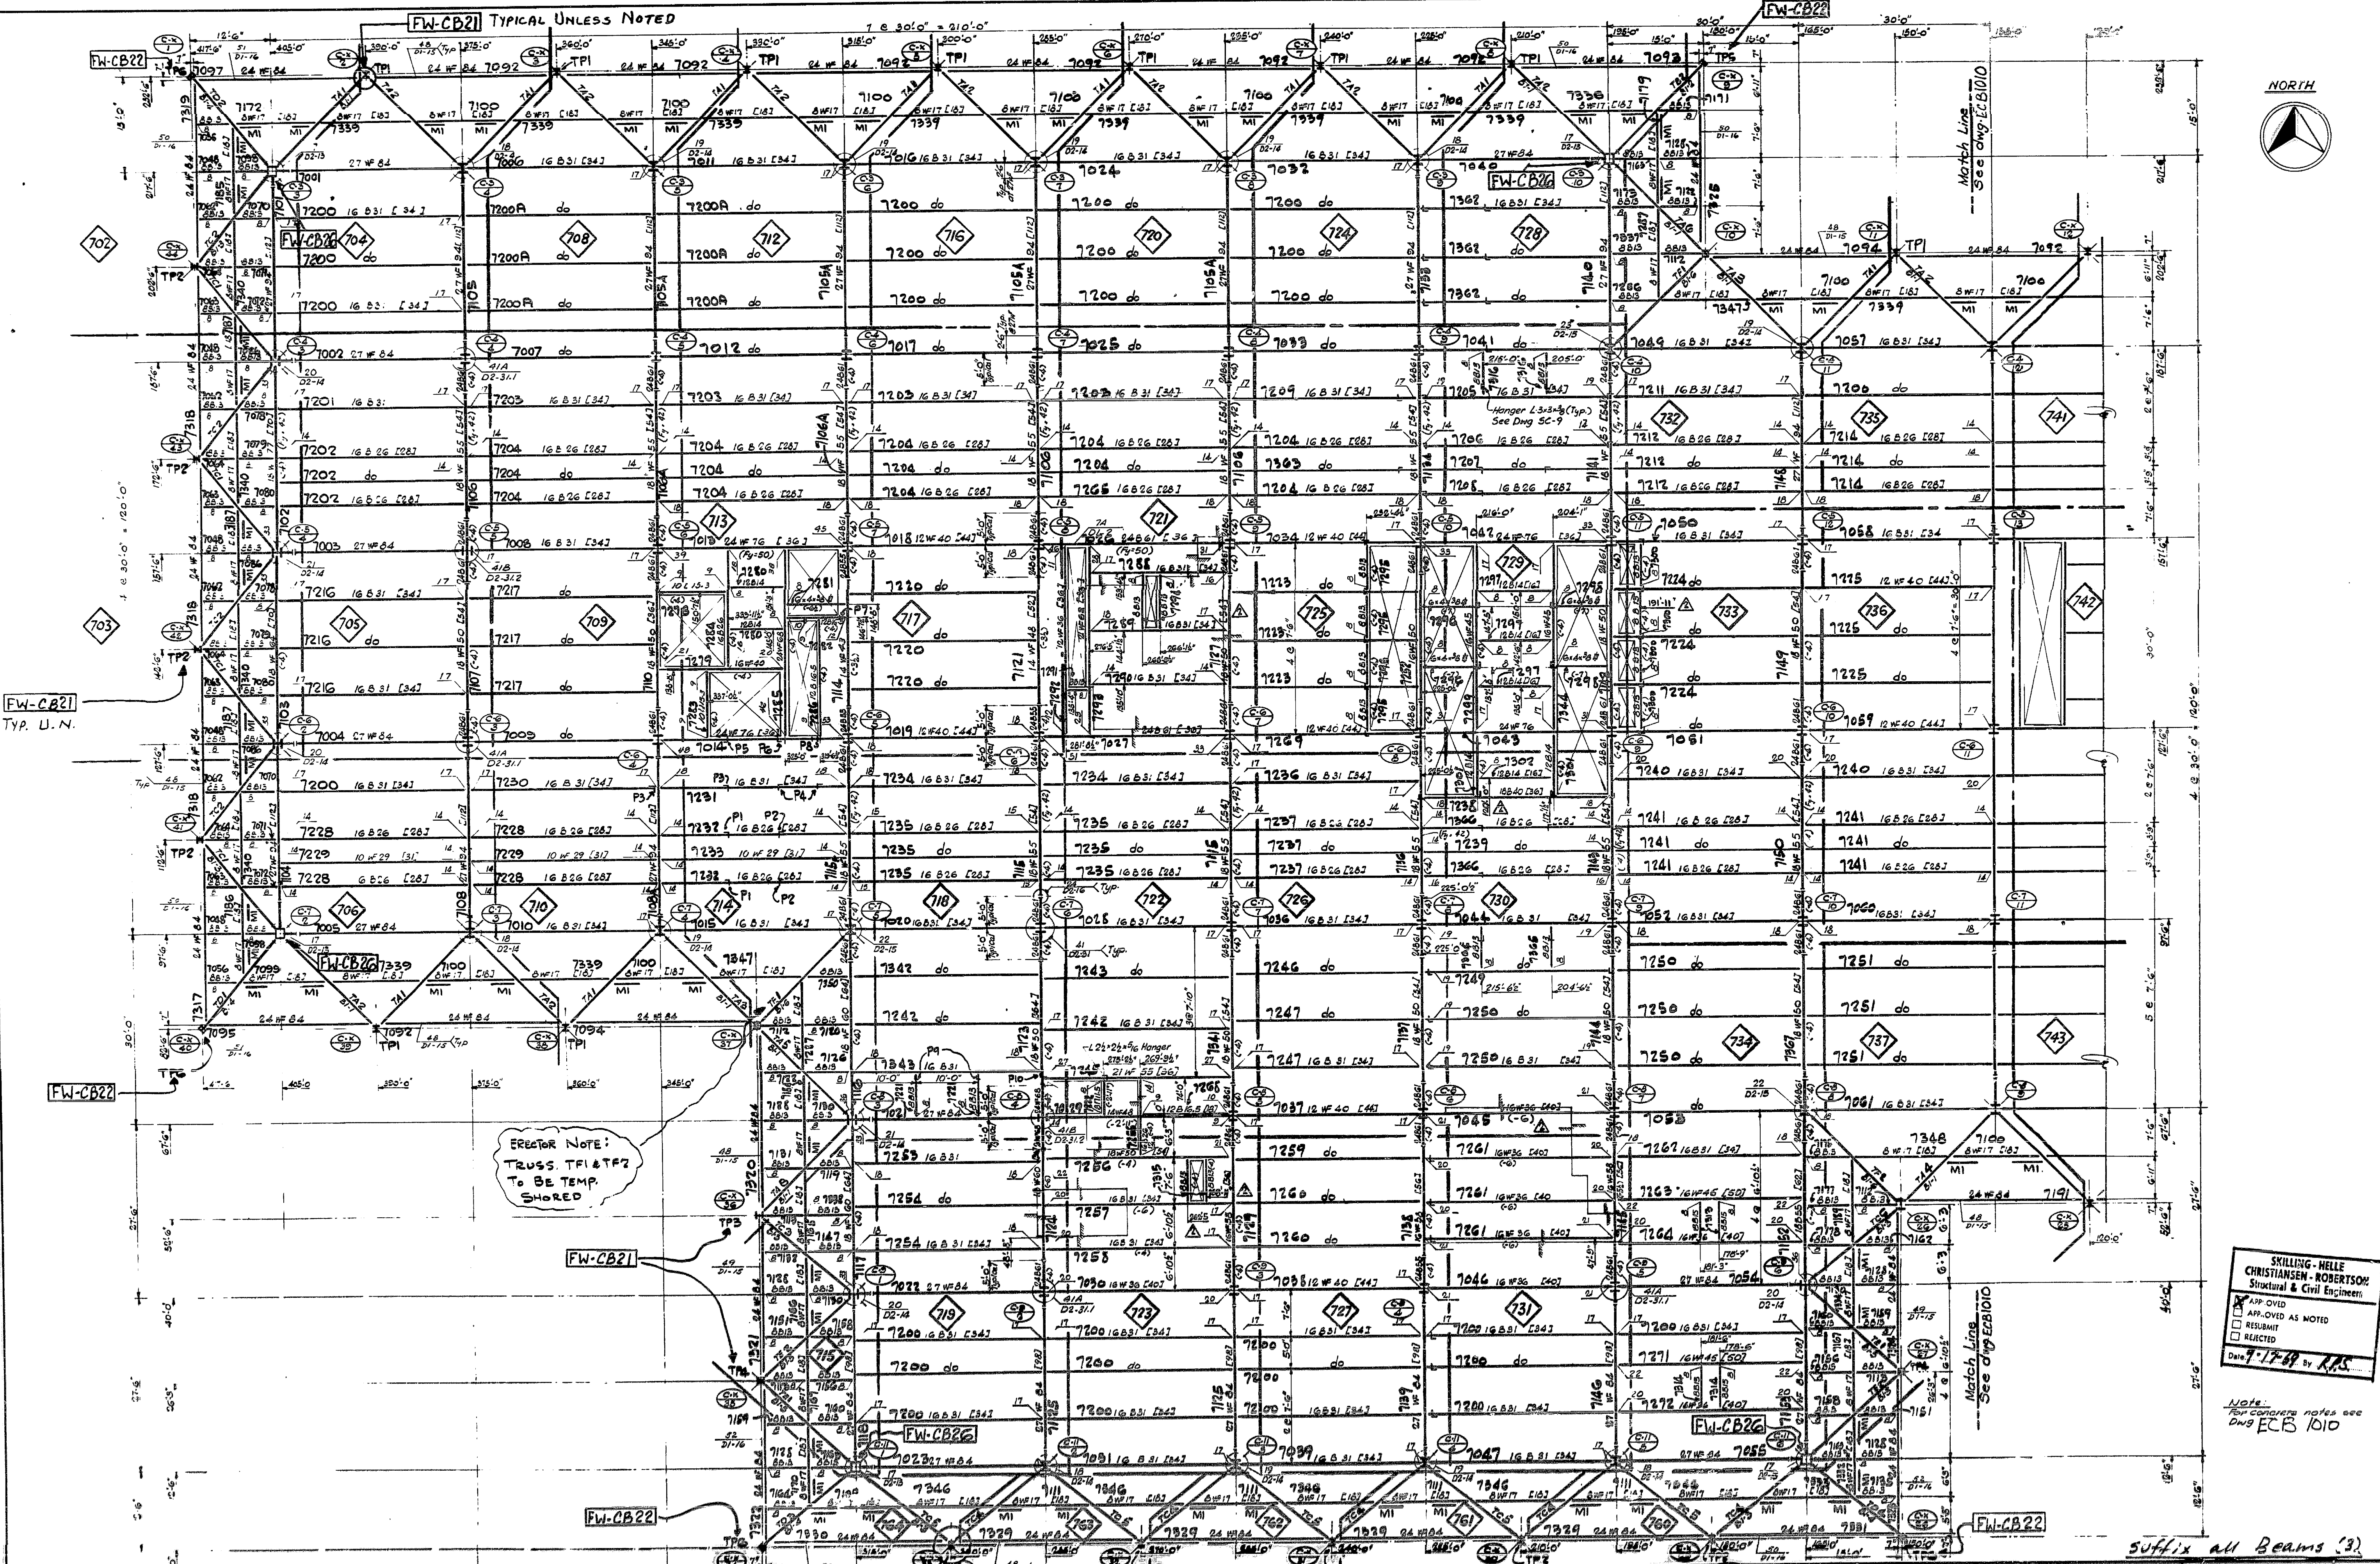

SKILLING - HELLE
CHRISTIANSEN - ROBERTSON
Structural & Civil Engineers
APP. OVED
APP. OVED AS NOTED
RESUBMIT
REJECTED
Date 7-17-41 By R.A.S.

NOTE:
For conditions notes see
DWG ECB 1010

suffix all Beams (3)

FW-CB21 DENOTES FIELD WELDING SKETCH.

SEE DETAIL (TYP.)
ON DWG. ECB 1010

THE WORLD TRADE CENTER THE PORT OF NEW YORK AUTHORITY MINORU YAMASAKI & ASSOCIATES MINORU YAMASAKI, ARCHITECT WORTHINGTON, SKILLING, HELLE & JACKSON JOSEPH H. LORING & ASSOCIATES ELECTRICAL ENGINEERS		EMERY ROTH & SONS RICHARD ROTH, ARCHITECT JAMES BAUM & SONS MECHANICAL ENGINEERS THE PORT OF NEW YORK AUTHORITY PAVING, UTILITIES, FOUNDATIONS	
DATE	BY	DATE	BY
REVISIONS	REVISIONS	REVISIONS	REVISIONS
CHIEF PLANNING DIVISION		DATE	
DRAWN		CHECKED	
SCALE		DATE	
PROJECT		SHEET	
NUMBER		ECP-1009	